



Surface brute
268,88m²

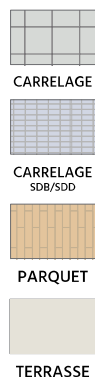


172,26 m²
surface habitable


SITUATION

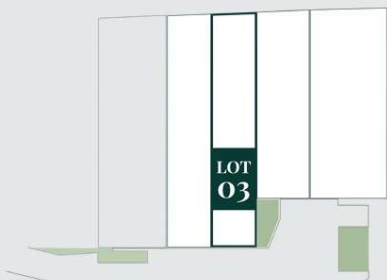

SOUS-SOL

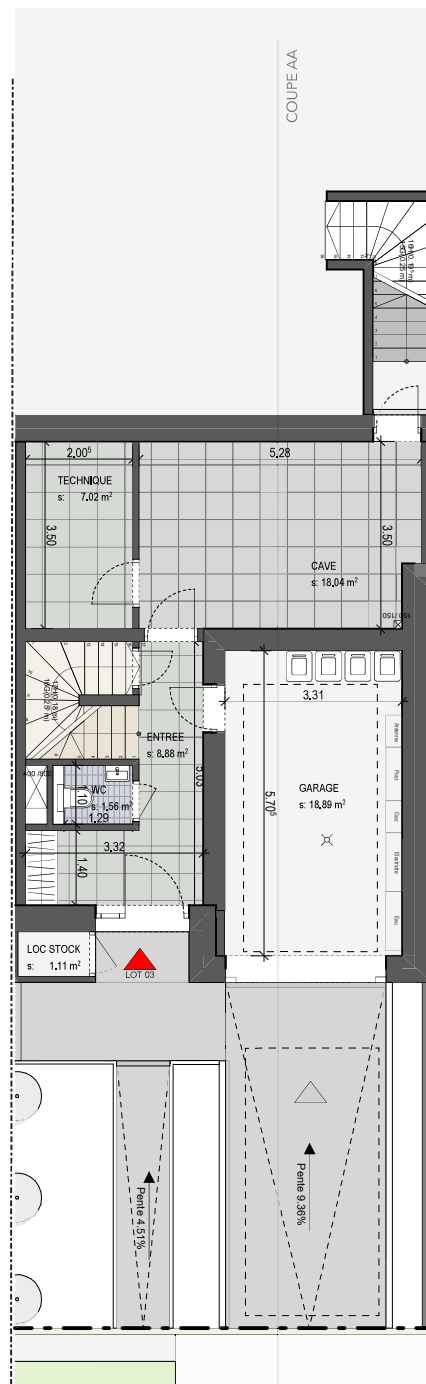

RDC

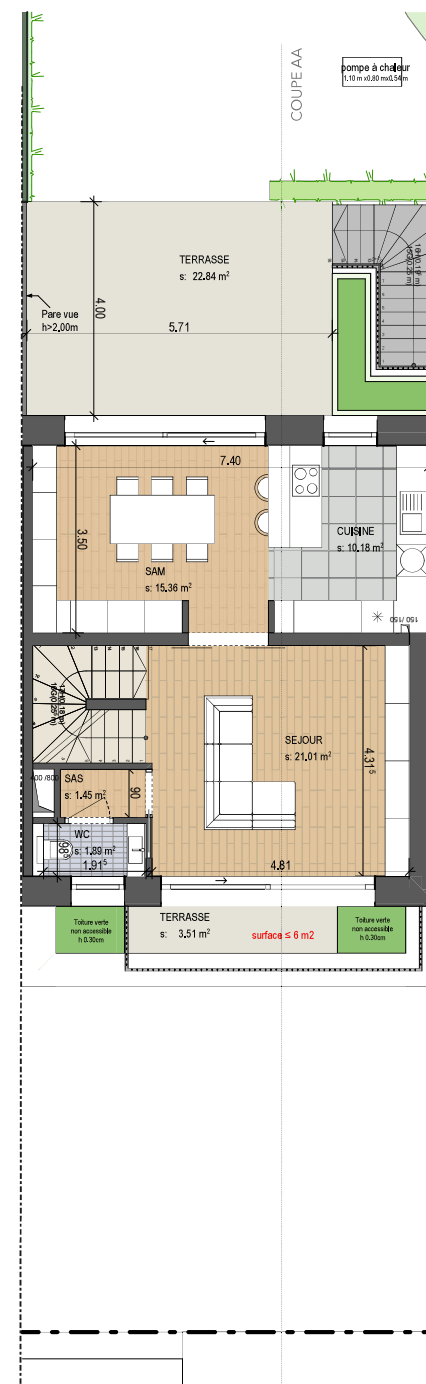




MAISON Lot 03

Surface brute
268,88 m²




172,26 m²
surface habitable


SITUATION

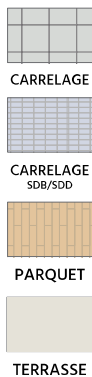

ÉTAGE 1

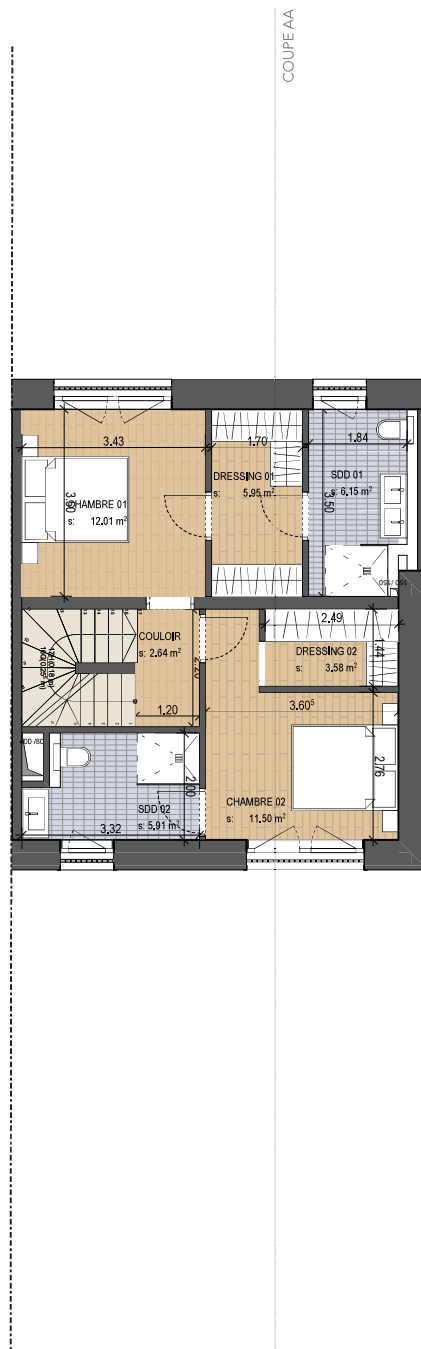

ÉTAGE 2

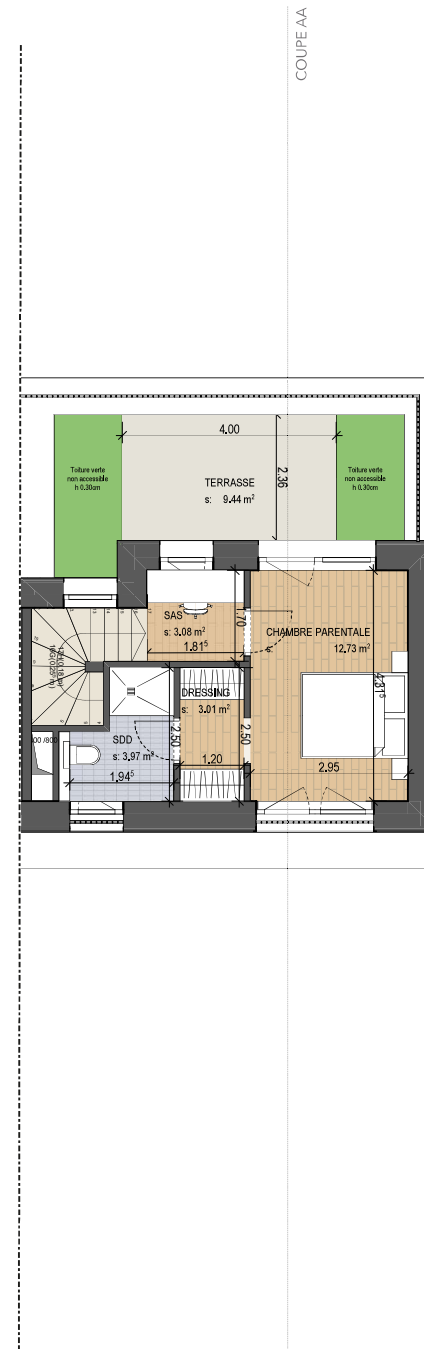


OBSERVATIONS :

- Measurements are given on a gross basis, without finishing work. Some measurements and drawings can be subject to changes during construction.

Design : DWA Architectes S.A. / Icons: Flaticon.com

0 1 2 5

1:100

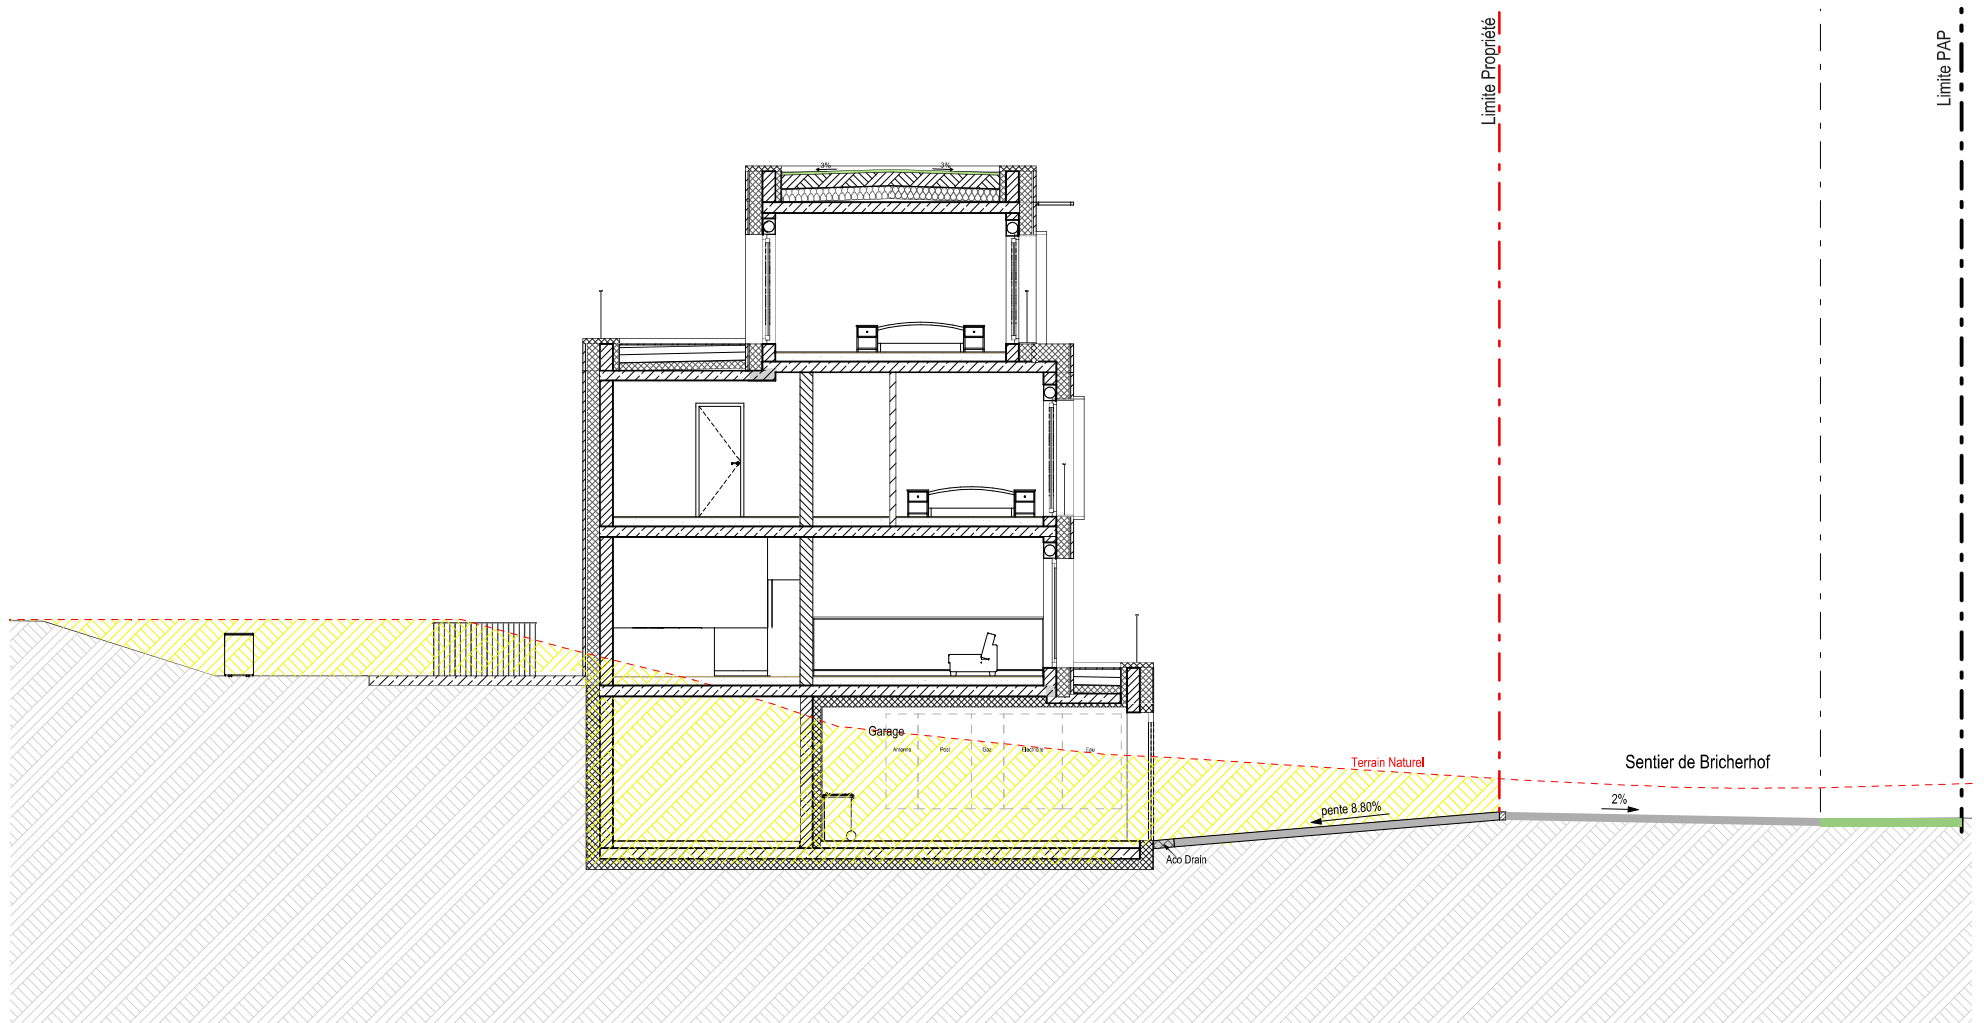

1:100

OBSERVATIONS :

- Measurements are given on a gross basis, without finishing work. Some measurements and drawings can be subject to changes during construction.
- Each difference being more or less and within acceptable tolerances, will mean a loss of profit to the buyer without price adjustments.
- Changes may be made to this plan according to the realization requirements.
- The furniture and the flooring layout are given only as an example.
- Full information about the radiators, electrical and ventilation equipment will be provided during construction.